18.059112

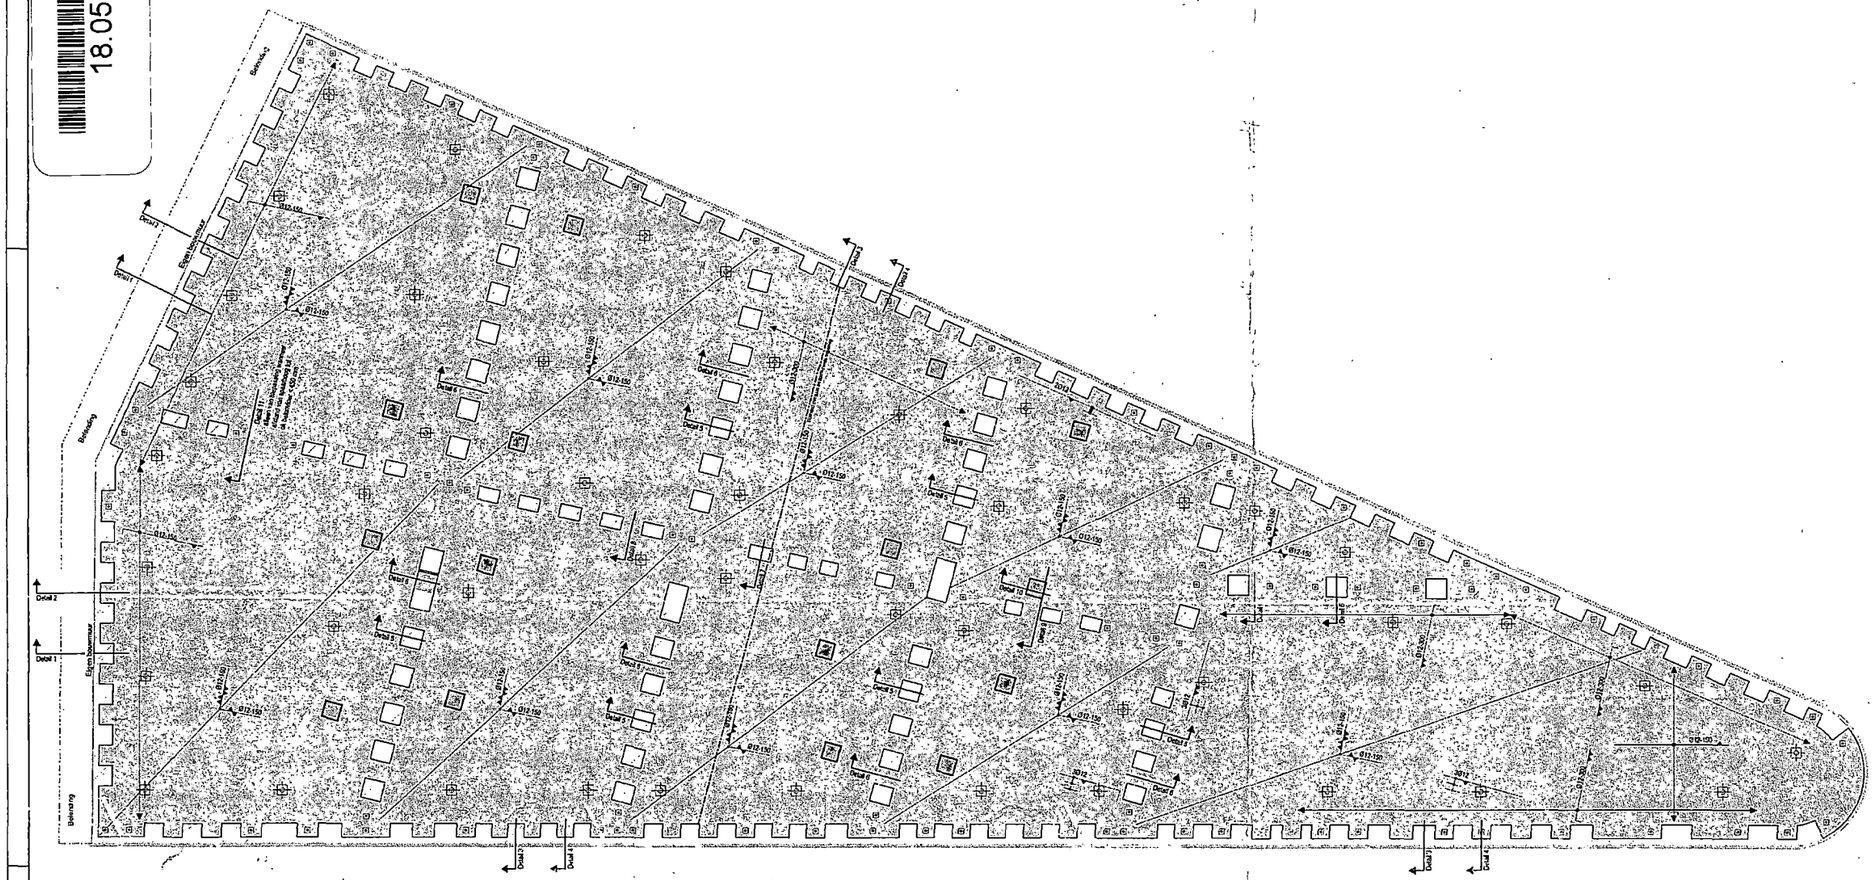
Detail 1
Detail 2
Detail